Notes

Note: Areas shown are indicative only and subject to verification by a qualified Surveyor.

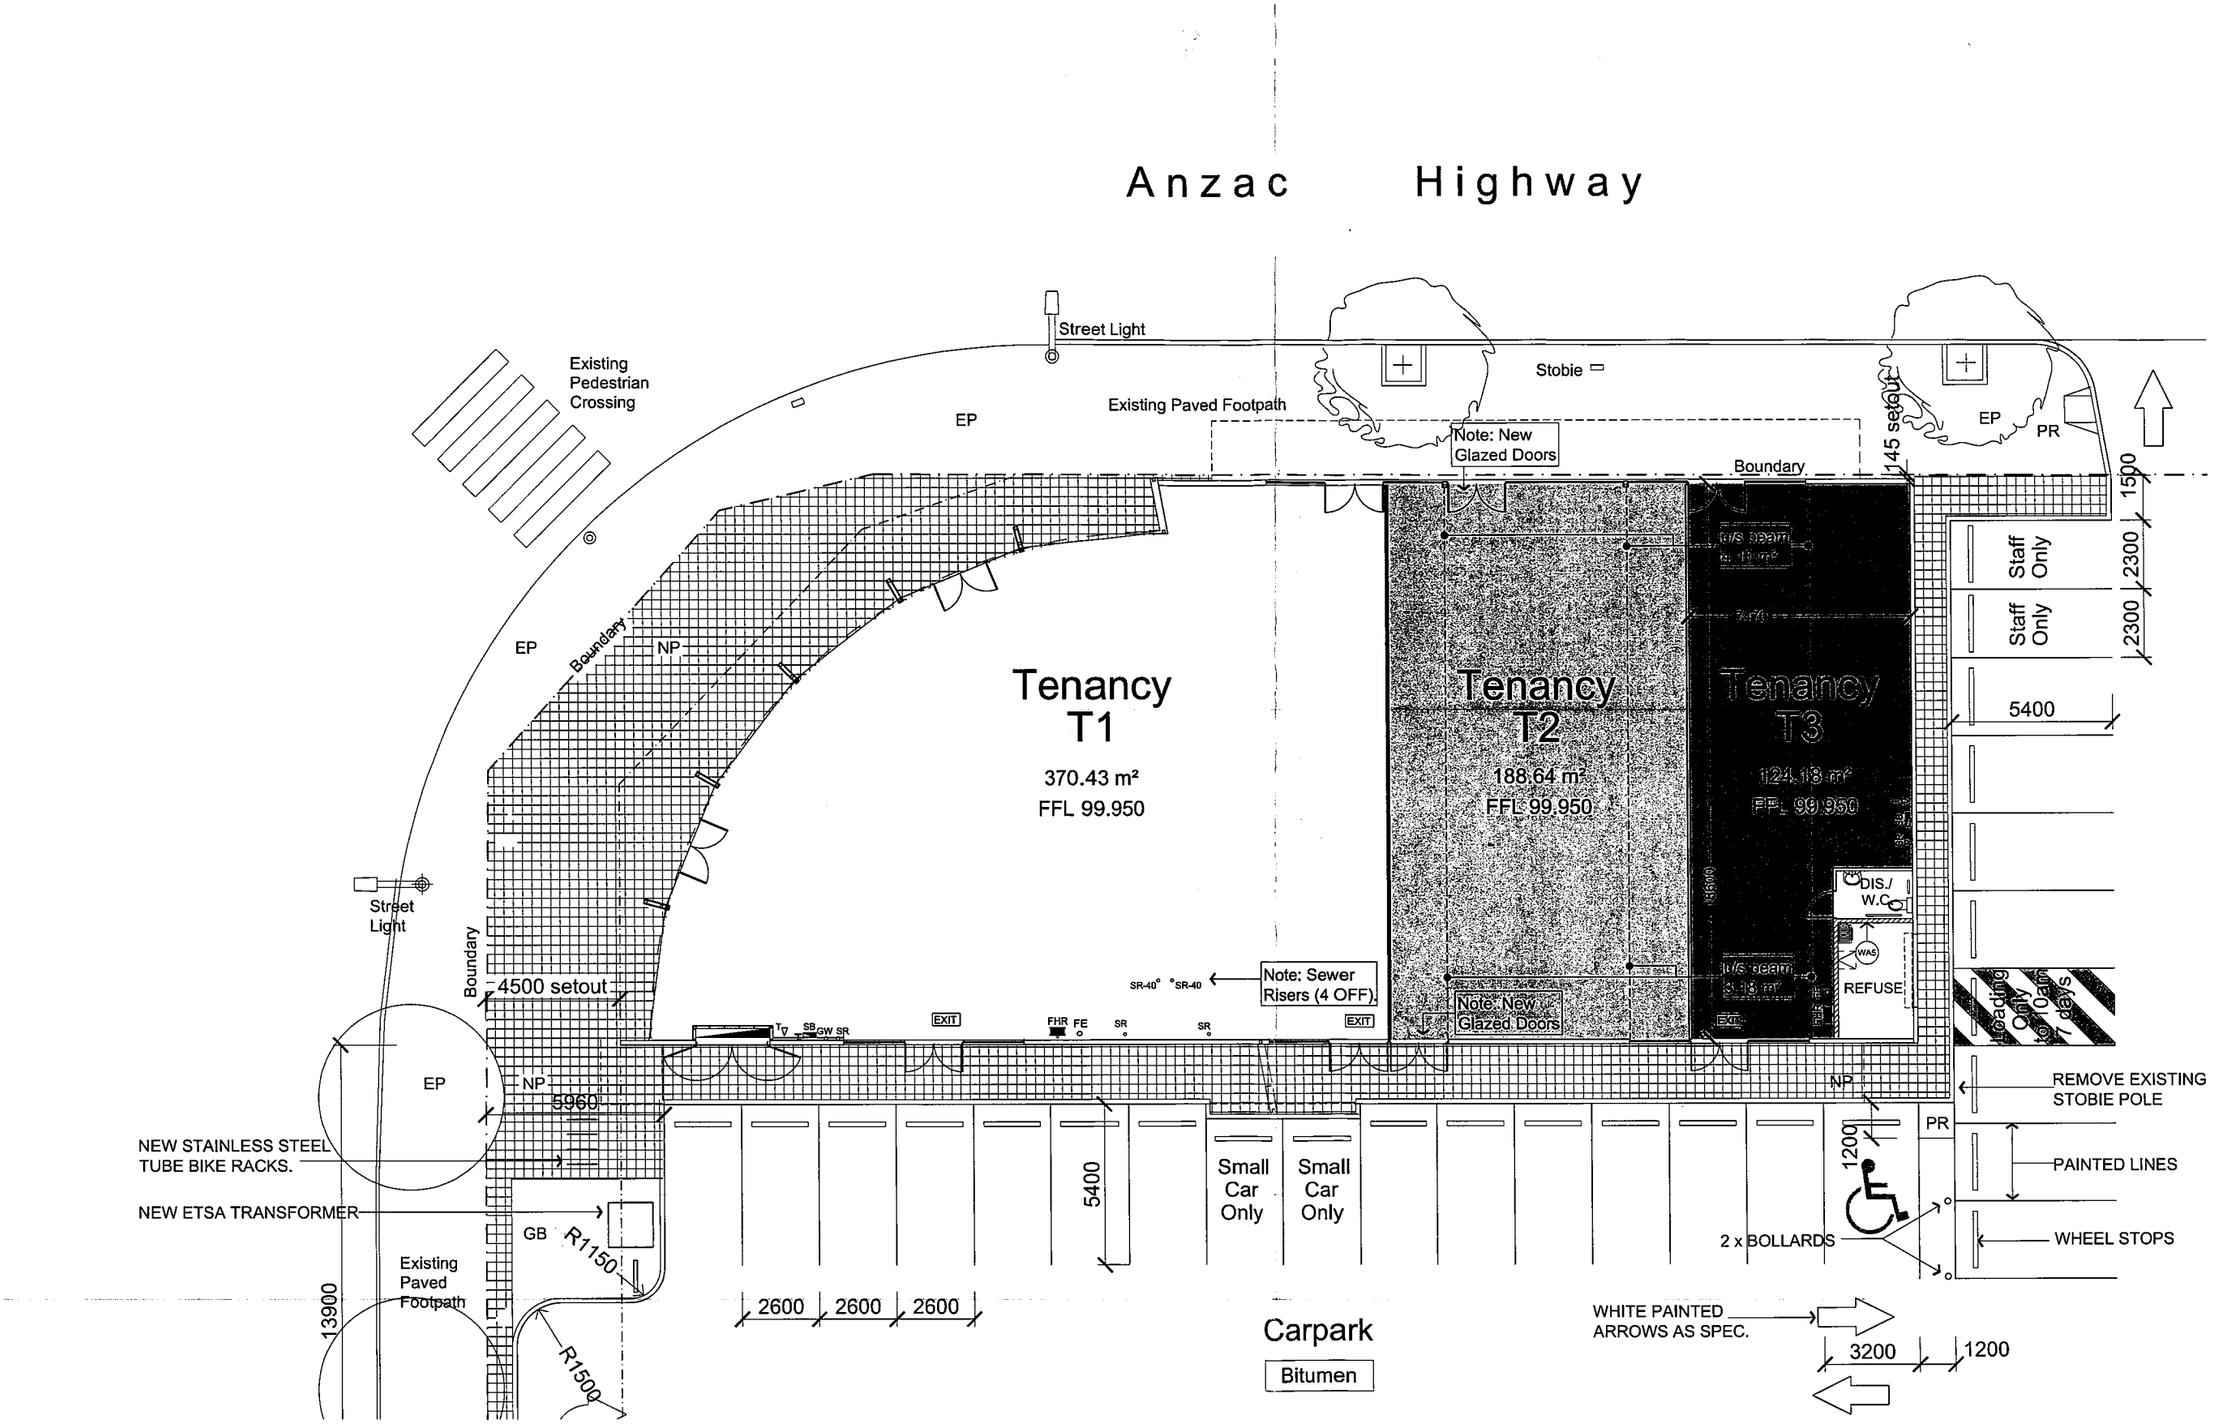

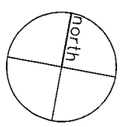

FLOOR PLAN scale 1:100 (A1) 1:200 (A3)

Issue	Date	Amendments	By
C	01.04.05	- Tenancy 2 + 3 modified.	RF
B	31.03.05	- Tenancy 2 added.	RF
A	18.02.05	- Internal wall relocated.	RF

Nelson Architects

Architecture
Interior design
Project Management

11 Eliza St, Adelaide SA 5000
P +618 8231 4434
F +618 8211 7701
E nelson@nelsonarchitects.com.au

Project
Mixed Use Development
Cnr. Anzac Hwy. & Brighton Rd.
Glenelg East - STAGE 1

Drawing Title
Floor Plan

Drawn	Scale
RF	[1:100 A1] [1:200 A3]
Date	CAD File Name
31.03.2005	A5401 WD1,2,3

Drawing Number
A5400 T1C

Issue

Copyright of design and drawings are reserved. The contractor shall verify all dimensions and levels before commencing any works or shop drawings. Refer any discrepencies to the Architect.

A.C.N. 008 215 558

Nelson Architects Pty Ltd