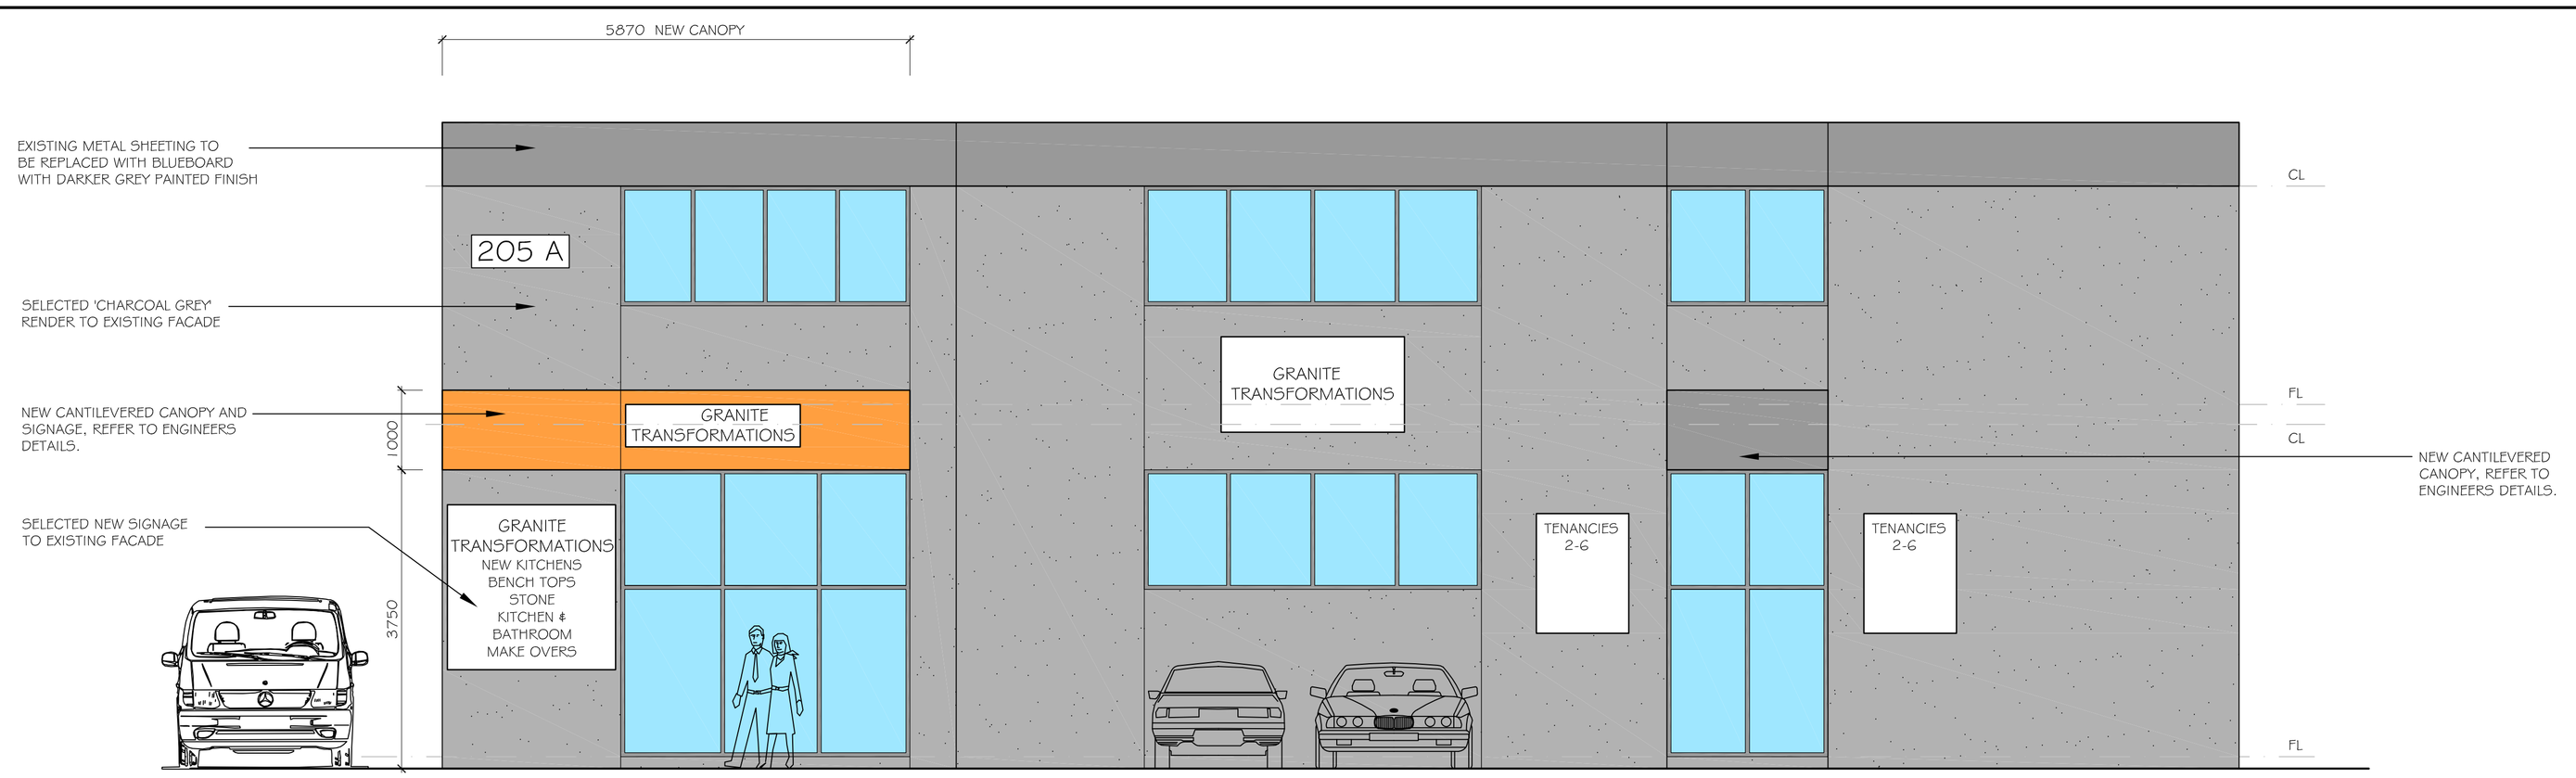

PROPOSED EAST ELEVATION

SCALE 1:50

PROPOSED SOUTH ELEVATION

SCALE 1:50

MATERIALS / FINISHES & COLOURS	
EXISTING FACADE:	'DULUX ENDLESS DUCK' LIGHT GREY COLOUR
EXISTING PARAPET:	'DULUX DESIRE' DARK GREY COLOUR
PRPOSED CANOPY:	BLUE BOARD WITH 'DULUX SAFFLOWER' ORANGE COLOUR
NEW SIGNAGE:	LIGHT GREY WITH ORANGE LETTERING
REFER TO ATTACHED DULUX COLOUR SWATCHES.	

Project

PROP. ALTERATIONS TO EXIST. FACTORY / WAREHOUSE AT No. 205 A MIDDLEBOROUGH ROAD, BOX HILL

Client

MR. TSOBANIS

Rev. No.	Amendments	Date

MEMBER bdav Building Designers Association Victoria

THE CONTRACTOR/OWNER SHALL CHECK & VERIFY ALL DIMENSIONS ON SITE PRIOR TO COMMENCEMENT OF ANY WORKS. ANY DISCREPANCIES TO BE REFERRED TO THE DESIGNER FOR DIRECTION. THESE DRAWINGS REMAIN THE PROPERTY OF DESIGN WISE CONSULTANTS PTY LTD AND CANNOT BE COPIED WITHOUT AUTHORITY IN WRITING.

© – COPYRIGHT

dwc
DESIGN WISE CONSULTANTS PTY LTD
RESIDENTIAL & BUILDING DESIGN
TEL: 9889 8388 FAX: 9889 8077
24 BURWOOD HWY, BURWOOD 3125
EMAIL: info@designwise.net.au
WEB: www.designwise.net.au
ACN: 105 353 688
ABN: 62 051 710 778

Date: 13.03.08	Scale: AS SHOWN
Drawn: CHRIS TASSELL	Sheet: 5 OF 8
Build. Pract. No.: DP - AD 2387	Drawing No.: EXT - 567